Do not scale. All dimensions to be checked on site. This drawing is copyright of bptw partnership

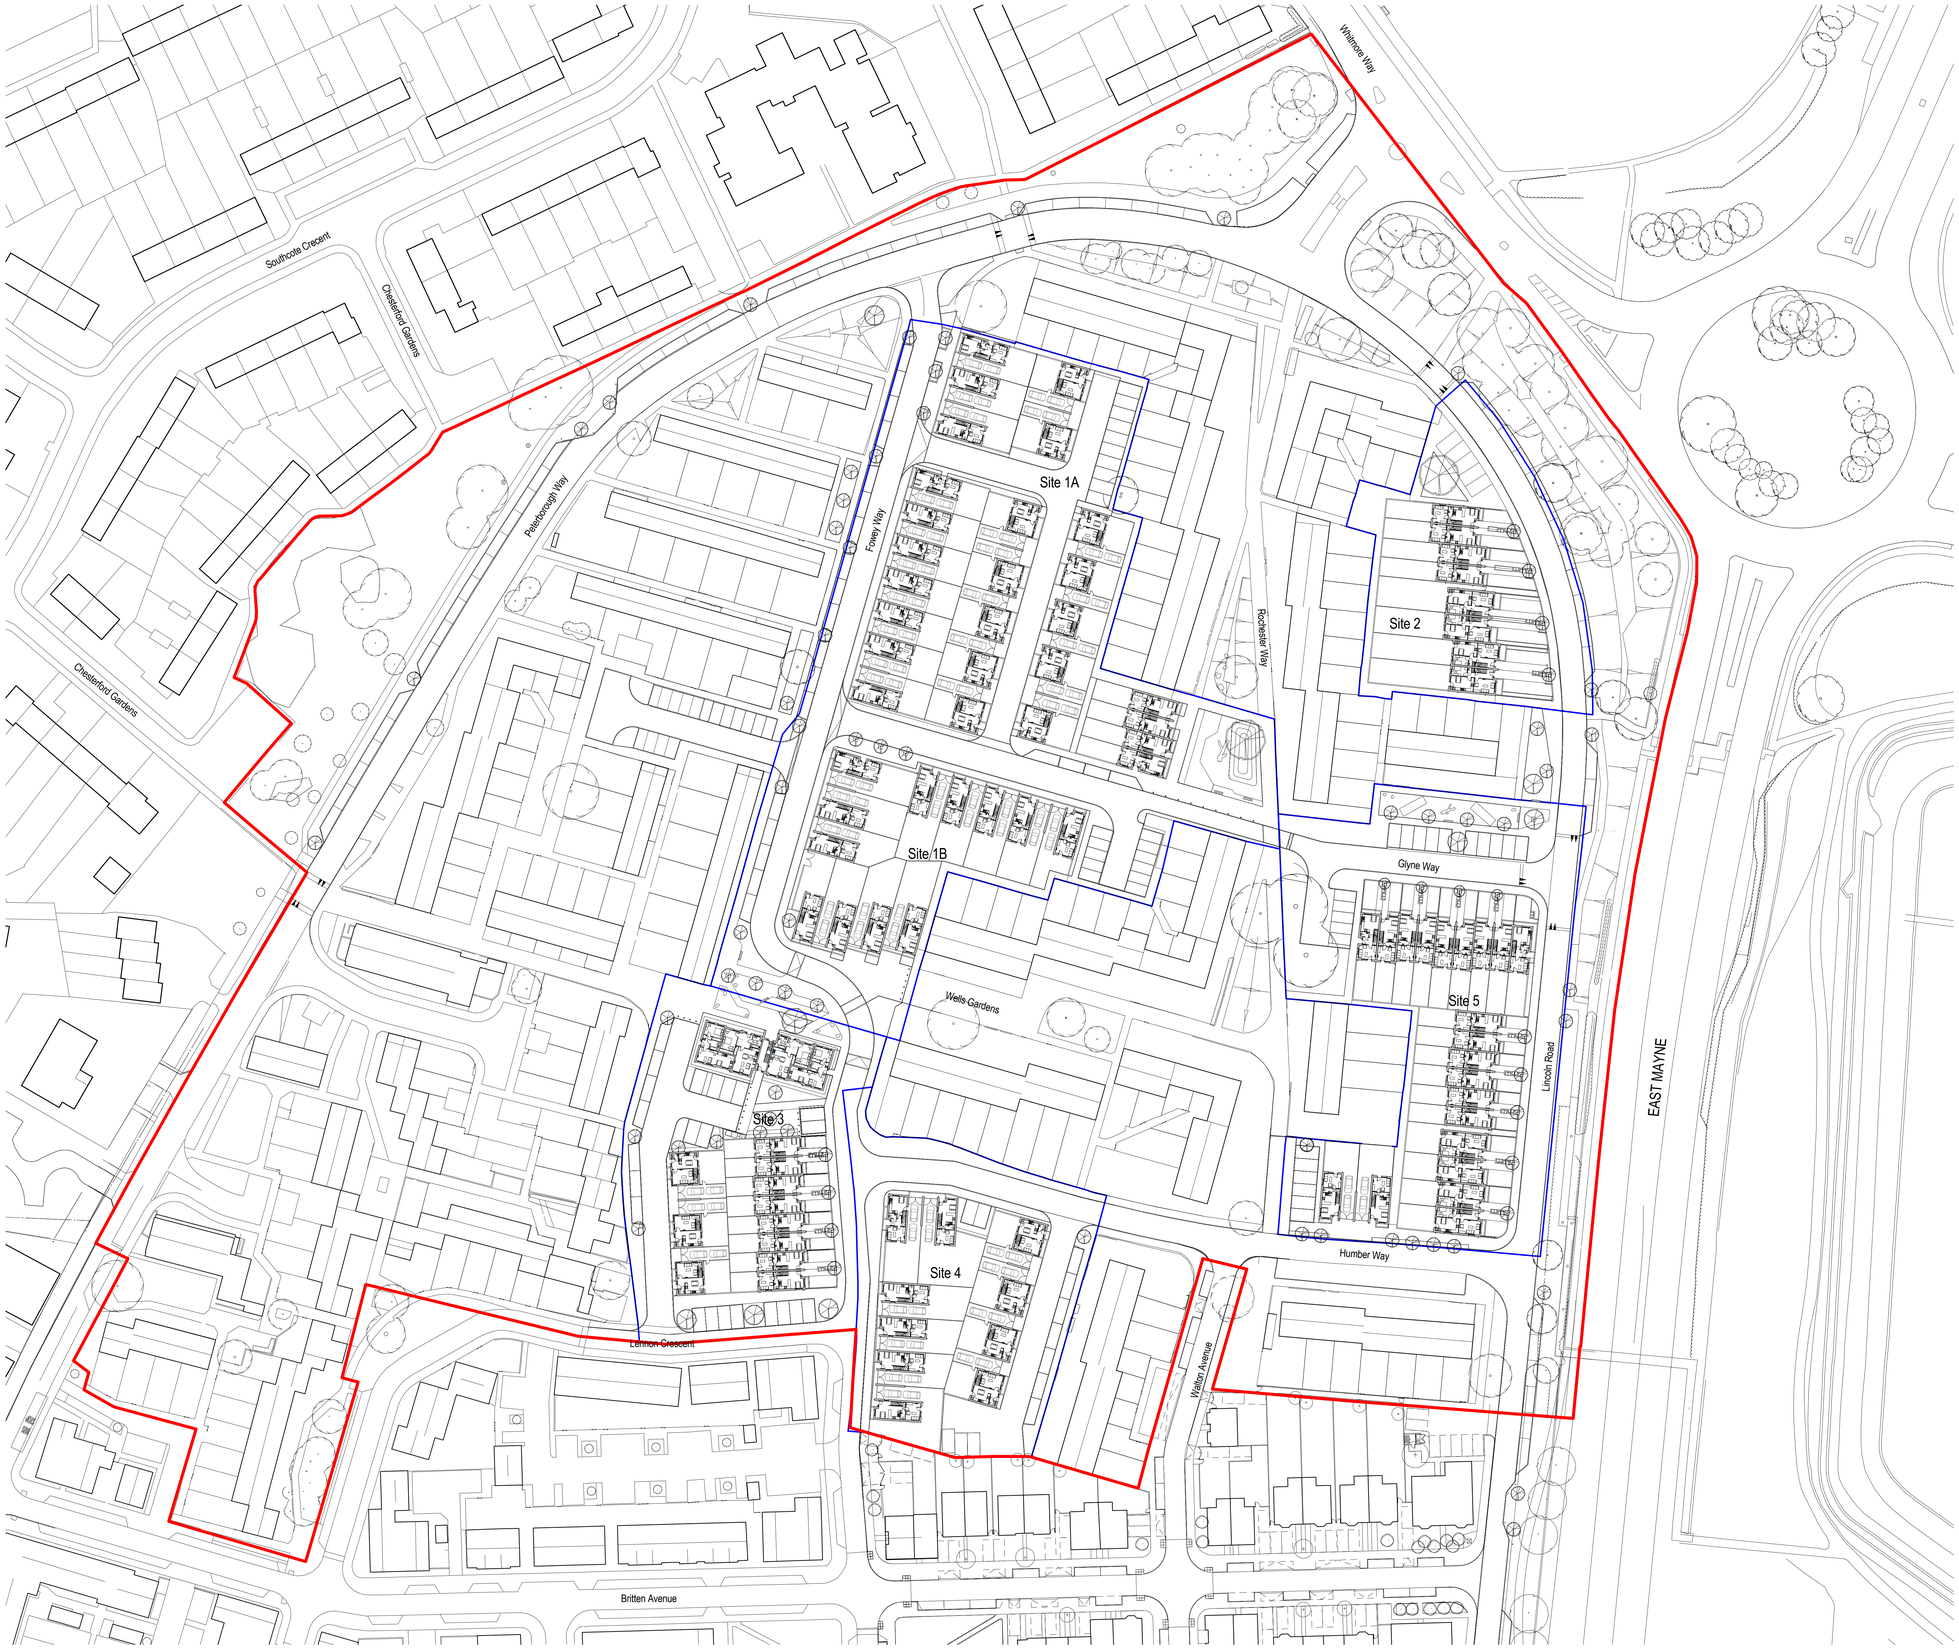

Planning Application Boundary

Site Boundary

N

METRES 1:500

0 25 50

Notes:

Revisions:

Rev	Date	Drwn	Chkd

Revisions:

Rev	Date	Drwn	Chkd

Revisions:

Rev	Date	Drwn	Chkd

Revisions:

Rev	Date	Drwn	Chkd

Revisions:

Rev	Date	Drwn	Chkd

Status: PLANNING ISSUE

Date:	June 2016	Client:	Swan Housing Association
Drawn:	CW	Project:	Beechwood
Check:	MJ	Title:	North Phase - Proposed Ground Floor Plan
Scale:	1 : 500 @A0	Dwgno:	14-056 PL402 Revision:

bptw partnership
110-114 Norman Road,
Greenwich, London SE10 9QJ
020 8293 5175 www.bptw.co.uk

C:\REVIT_Local_Files\14-056-BPTW-M3-Site_Plan-Central_cwarren.rvt